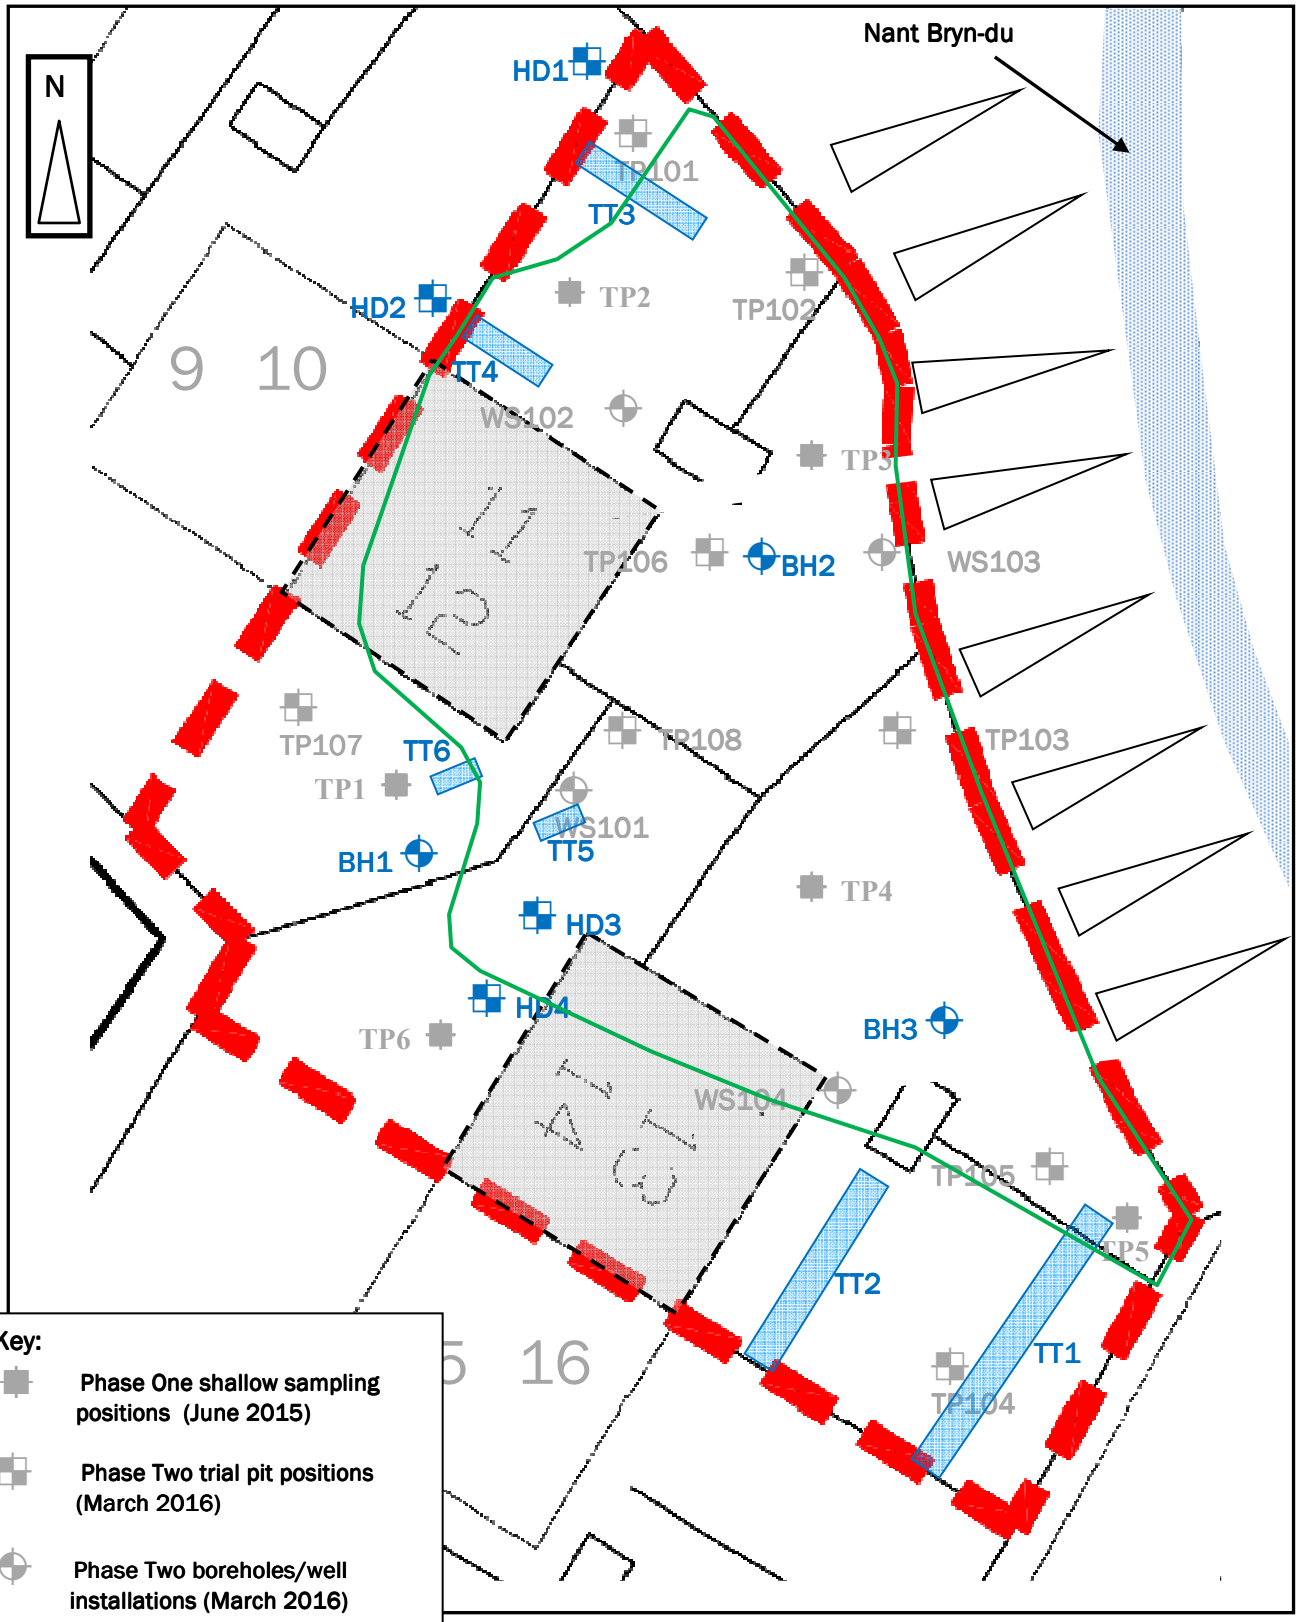

Key:

- Phase One shallow sampling positions (June 2015)
- Phase Two trial pit positions (March 2016)
- Phase Two boreholes/well installations (March 2016)
- Phase Three Hand Dug Trial Pit (January 2017)
- Phase Three borehole/well installations (January 2017)
- Phase Trial Trench (January 2017)
- Known Landfill extent

PROJECT:	PROPOSED RESIDENTIAL REDEVELOPMENT GWAELOD-Y-BRYN, LLANIDLOES
SCALE:	1:250 (approx. at A4)
FIGURE 2:	EXPLORATORY HOLE POSITIONS

EARTH SCIENCE PARTNERSHIP
33 Cardiff Road, Taffs Well, Cardiff CF15 7RB
Tel: 029 2081 3385 enquiries@earthsciencepartnership.com

5909h.03.2744